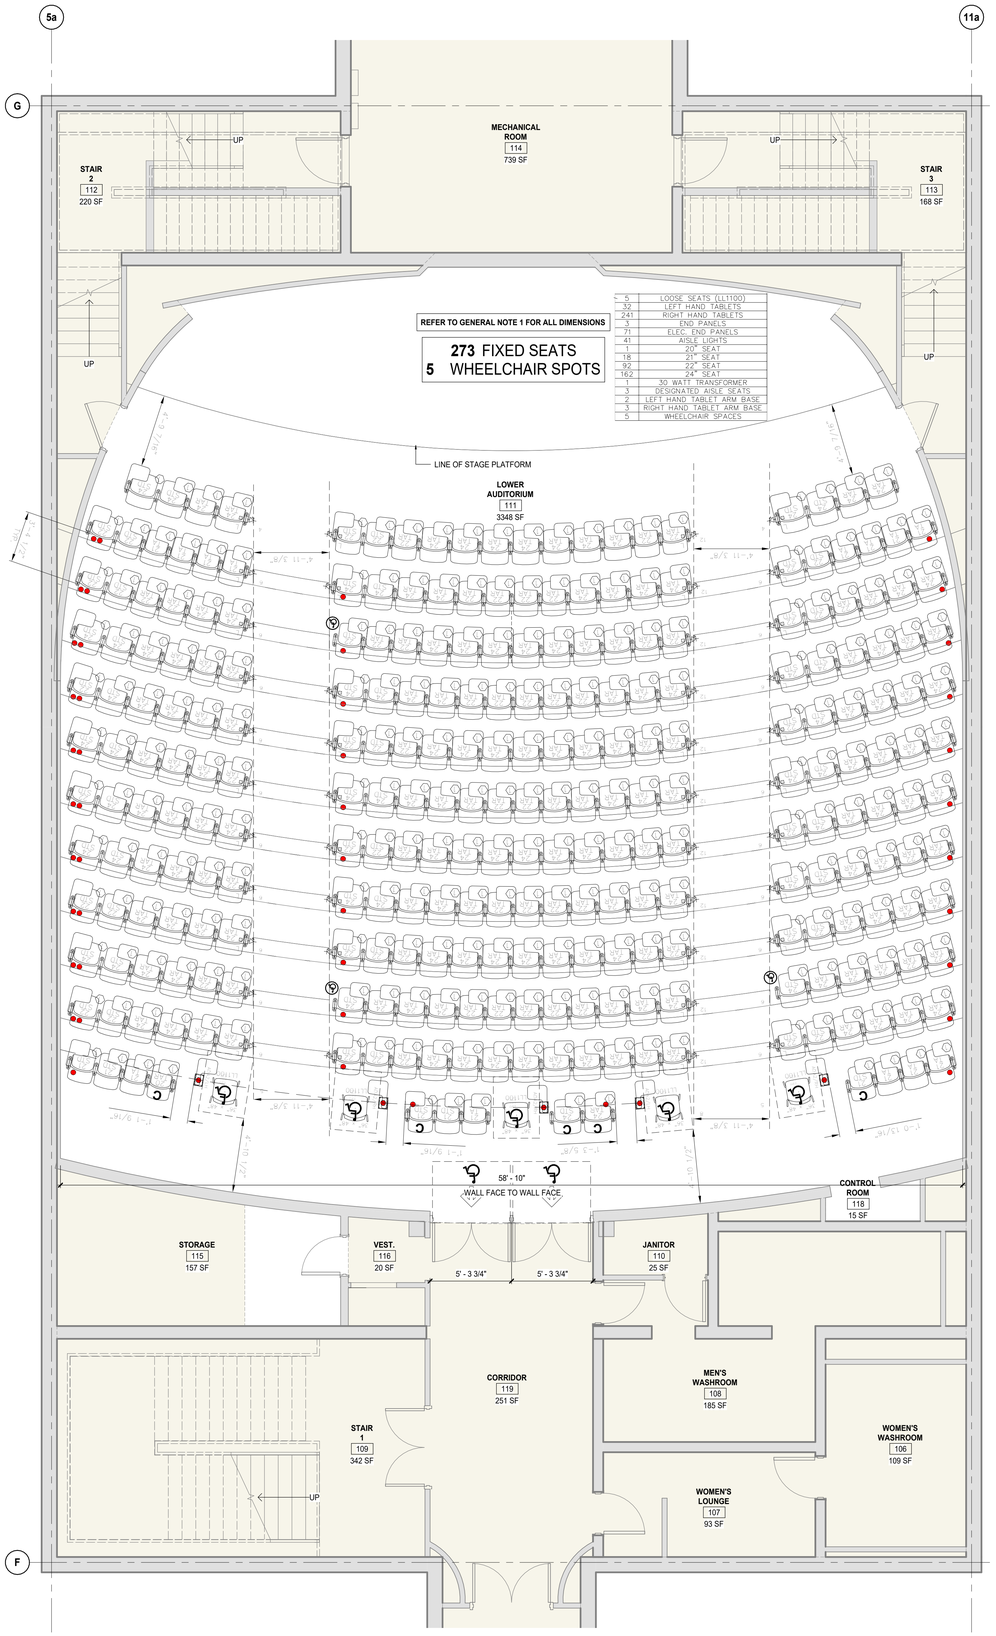

5	LOOSE SEATS (LL1100)
32	LEFT HAND TABLETS
241	RIGHT HAND TABLETS
3	END PANELS
71	ELEC. END PANELS
41	AISLE LIGHTS
1	20" SEAT
18	21" SEAT
92	22" SEAT
162	24" SEAT
1	30 WATT TRANSFORMER
3	DESIGNATED AISLE SEATS
2	LEFT HAND TABLET ARM BASE
3	RIGHT HAND TABLET ARM BASE
5	WHEELCHAIR SPACES

2 A20-05 LOWER AUDITORIUM FURNITURE PLAN

SCALE: 1/4" = 1'-0"

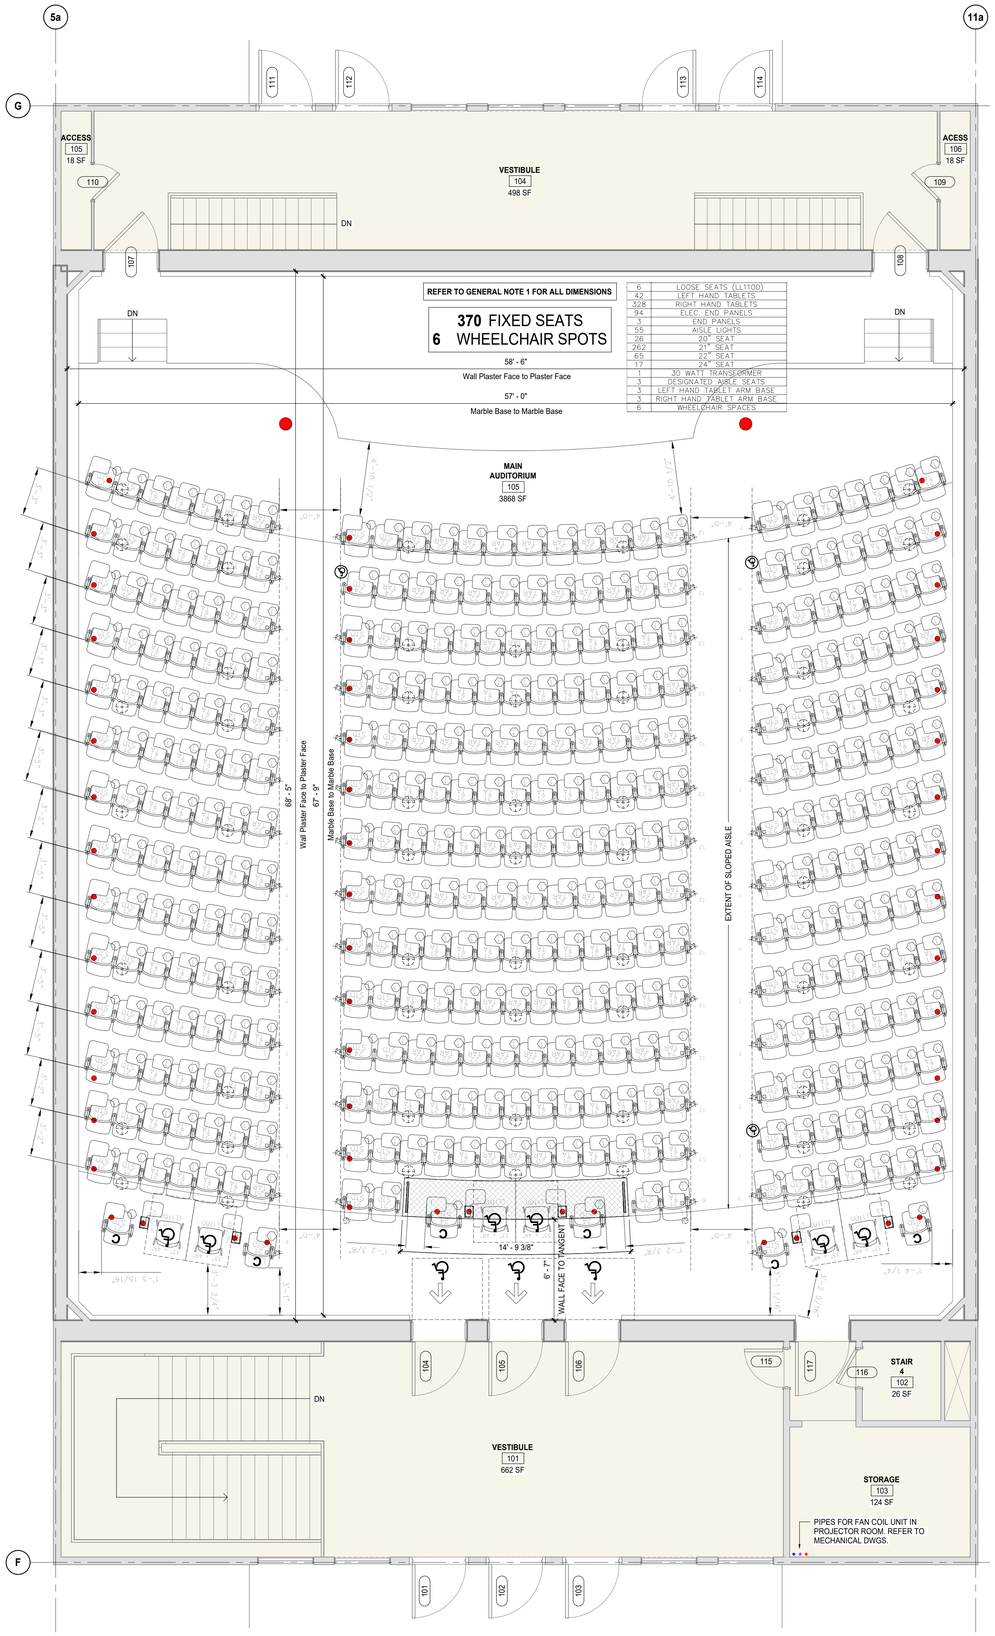

6	LOOSE SEATS (LL1100)
42	LEFT HAND TABLETS
328	RIGHT HAND TABLETS
94	ELEC. END PANELS
3	END PANELS
55	AISLE LIGHTS
26	20" SEAT
262	21" SEAT
65	22" SEAT
17	24" SEAT
1	30 WATT TRANSFORMER
3	DESIGNATED AISLE SEATS
3	LEFT HAND TABLET ARM BASE
3	RIGHT HAND TABLET ARM BASE
6	WHEELCHAIR SPACES

1 UPPER AUDITORIUM FURNITURE PLAN

SCALE: 1/4" = 1'-0"

FURNITURE PLAN LEGEND

- EXISTING PARTITION TO REMAIN
- XXX — EXISTING DOOR TO REMAIN
- ROOM NAME 0000 000.00 m2 — ROOM TAG
- NEW CONCRETE TOPPING INFILL
- EXISTING CONSTRUCTION TO REMAIN
- EXISTING MECHANICAL MUSHROOM DIFFUSERS
- NEW POKE-THRU DEVICE / CORING LOCATIONS (UPPER AUDITORIUM) JUNCTION BOX LOCATIONS (LOWER AUDITORIUM) REFER TO ELECTRICAL DRAWINGS
- 22 STD — CENTER TO CENTER OF ARM; STD - SEAT CENTERED
- 22 TAR TAL — LARGE TABLET ARM; CENTER TO CENTER OF ARM; TAR - TABLET SEAT SHIFTED TO THE RIGHT; TAL - TABLET SEAT SHIFTED TO THE LEFT
- 21 STD — LARGE TABLET ARM; CENTER TO CENTER OF ARM; STD - TABLET SEAT CENTERED
- 21 TA — LARGE TABLET ARM; CENTER TO CENTER OF ARM; TA - TABLET SEAT CENTERED WITH SMALLER SEAT CUSHION
- AISLE LIGHT
- 1 — POWER OUTLET / USB A & C
- C — LARGE TABLET ARM; COMPANION SEAT
- WHEELCHAIR LOCATION
- S1 — LOOSE CHAIR WHEN WHEELCHAIR LOCATION IS AVAILABLE
- T1 — LARGE TABLET ARM; ADA TABLET BASE
- LARGE TABLET ARM; DESIGNATED AISLE SEAT WITH ADA TRANSFER ARM (FLIP-UP ARM)

GENERAL NOTES FURNITURE PLAN

1. **CONTRACTOR SHALL FIELD VERIFY ALL DIMENSIONS AND REPORT CONFLICTS IN WRITING TO THE OWNER / OWNERS REPRESENTATIVE.**
2. IN THE PRESENCE OF ASBESTOS, ABATEMENT WORK SHALL BE COORDINATED WITH THE OWNER.
3. CONTRACTOR TO PROTECT ALL EXISTING ADJACENT CONSTRUCTION TO REMAIN.
4. CONTRACTOR TO REPAIR ANY DAMAGED EXISTING CONSTRUCTION TO MATCH EXISTING.
5. REFER TO SPECIFICATIONS 012300-ALTERNATES FOR DESCRIPTION OF ALTERNATE SCOPE OF WORK.

DATE	ISSUED FOR	REV
2024-06-13	Issued for 95% CD Client Review	1

This drawing has been prepared solely for the use of WAYNE STATE UNIVERSITY and there are no representations of any kind made by NORR to any party with whom NORR has not entered into a contract.

This drawing shall not be used for construction purposes until the seal appearing hereon is signed and dated by the Architect or Engineer

Project Component

Key Plan

Consultants
Survey:
Civil:
Architecture: NORR
Structural: NORR
Mechanical: NORR
Electrical: NORR
Interiors: NORR
Landscape:

Seal(s)

NORR

NORR OFFICE ADDRESS

norr.com

Project Manager Valentino Mancini	Drawn Author
Project Leader Valentino Mancini	Checked Checker

Client
WAYNE STATE UNIVERSITY

Project
WSU - DeRoy Building Renovations

DETROIT, MICHIGAN, US

Drawing Title
FURNITURE PLANS

Scale
As indicated

Project No.
ED2024-0062

Drawing No.
A20-05

PRELIMINARY - NOT FOR CONSTRUCTION

ARCHIE Title Block - v 2023 - Rev (July/23) - Copyright © 2023